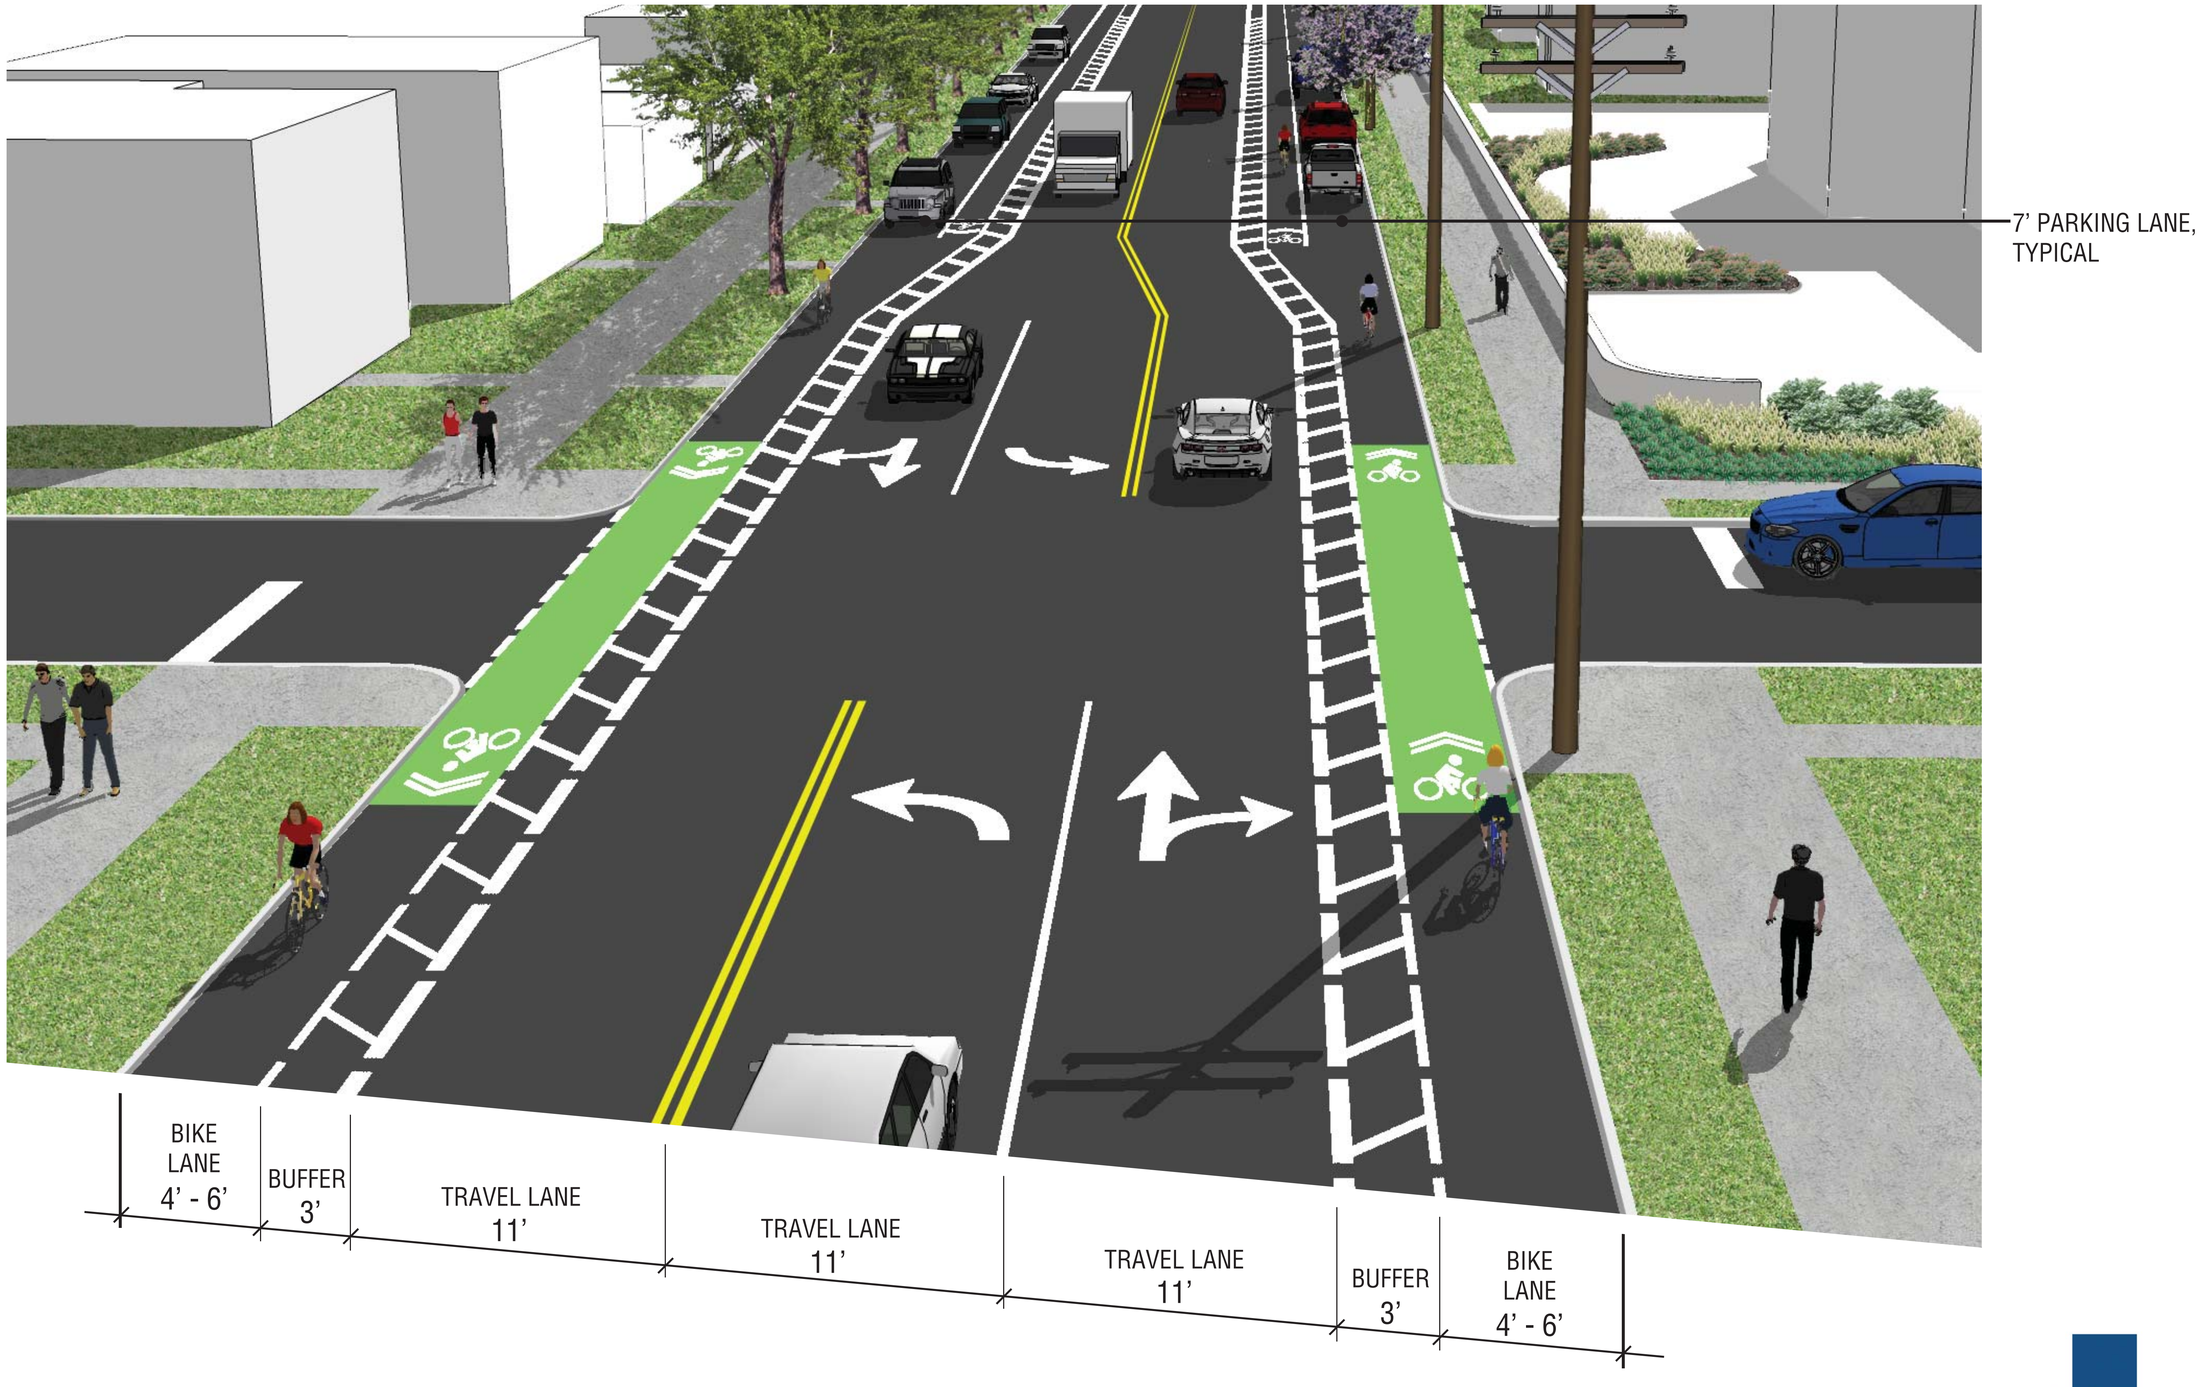

THOMAS STREET INTERSECTION - WEST VIEW

SPRING STREET SAFETY IMPROVEMENTS

CITY OF NEW ALBANY, INDIANA

Clark Dietz ENGINEERS

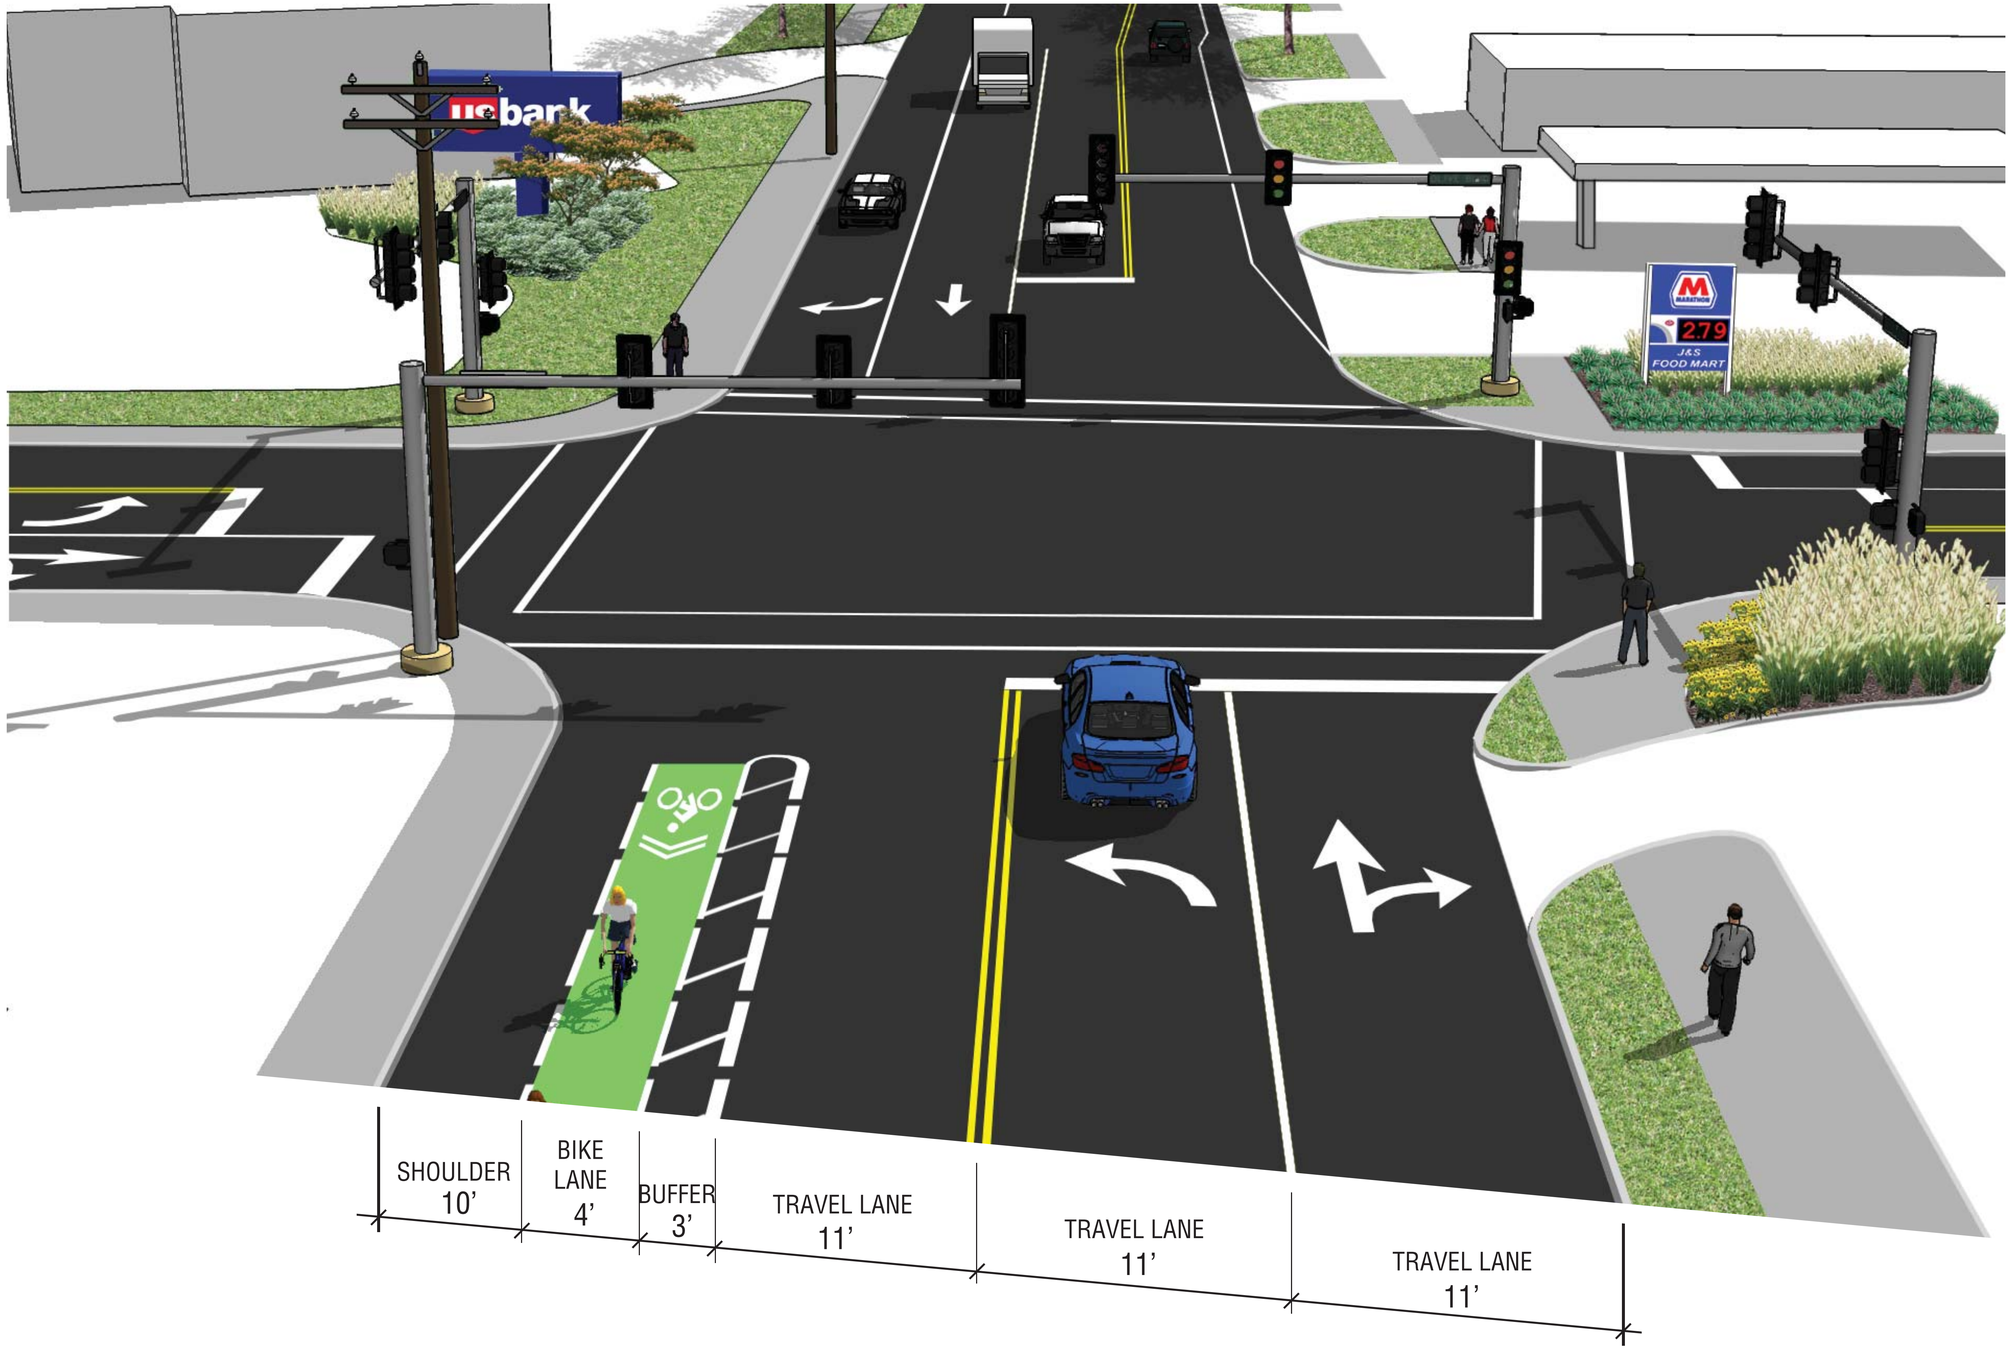

SILVER STREET INTERSECTION - EAST VIEW

SPRING STREET SAFETY IMPROVEMENTS

CITY OF NEW ALBANY, INDIANA

Clark Dietz
ENGINEERS

THE CITY OF NEW ALBANY, INDIANA